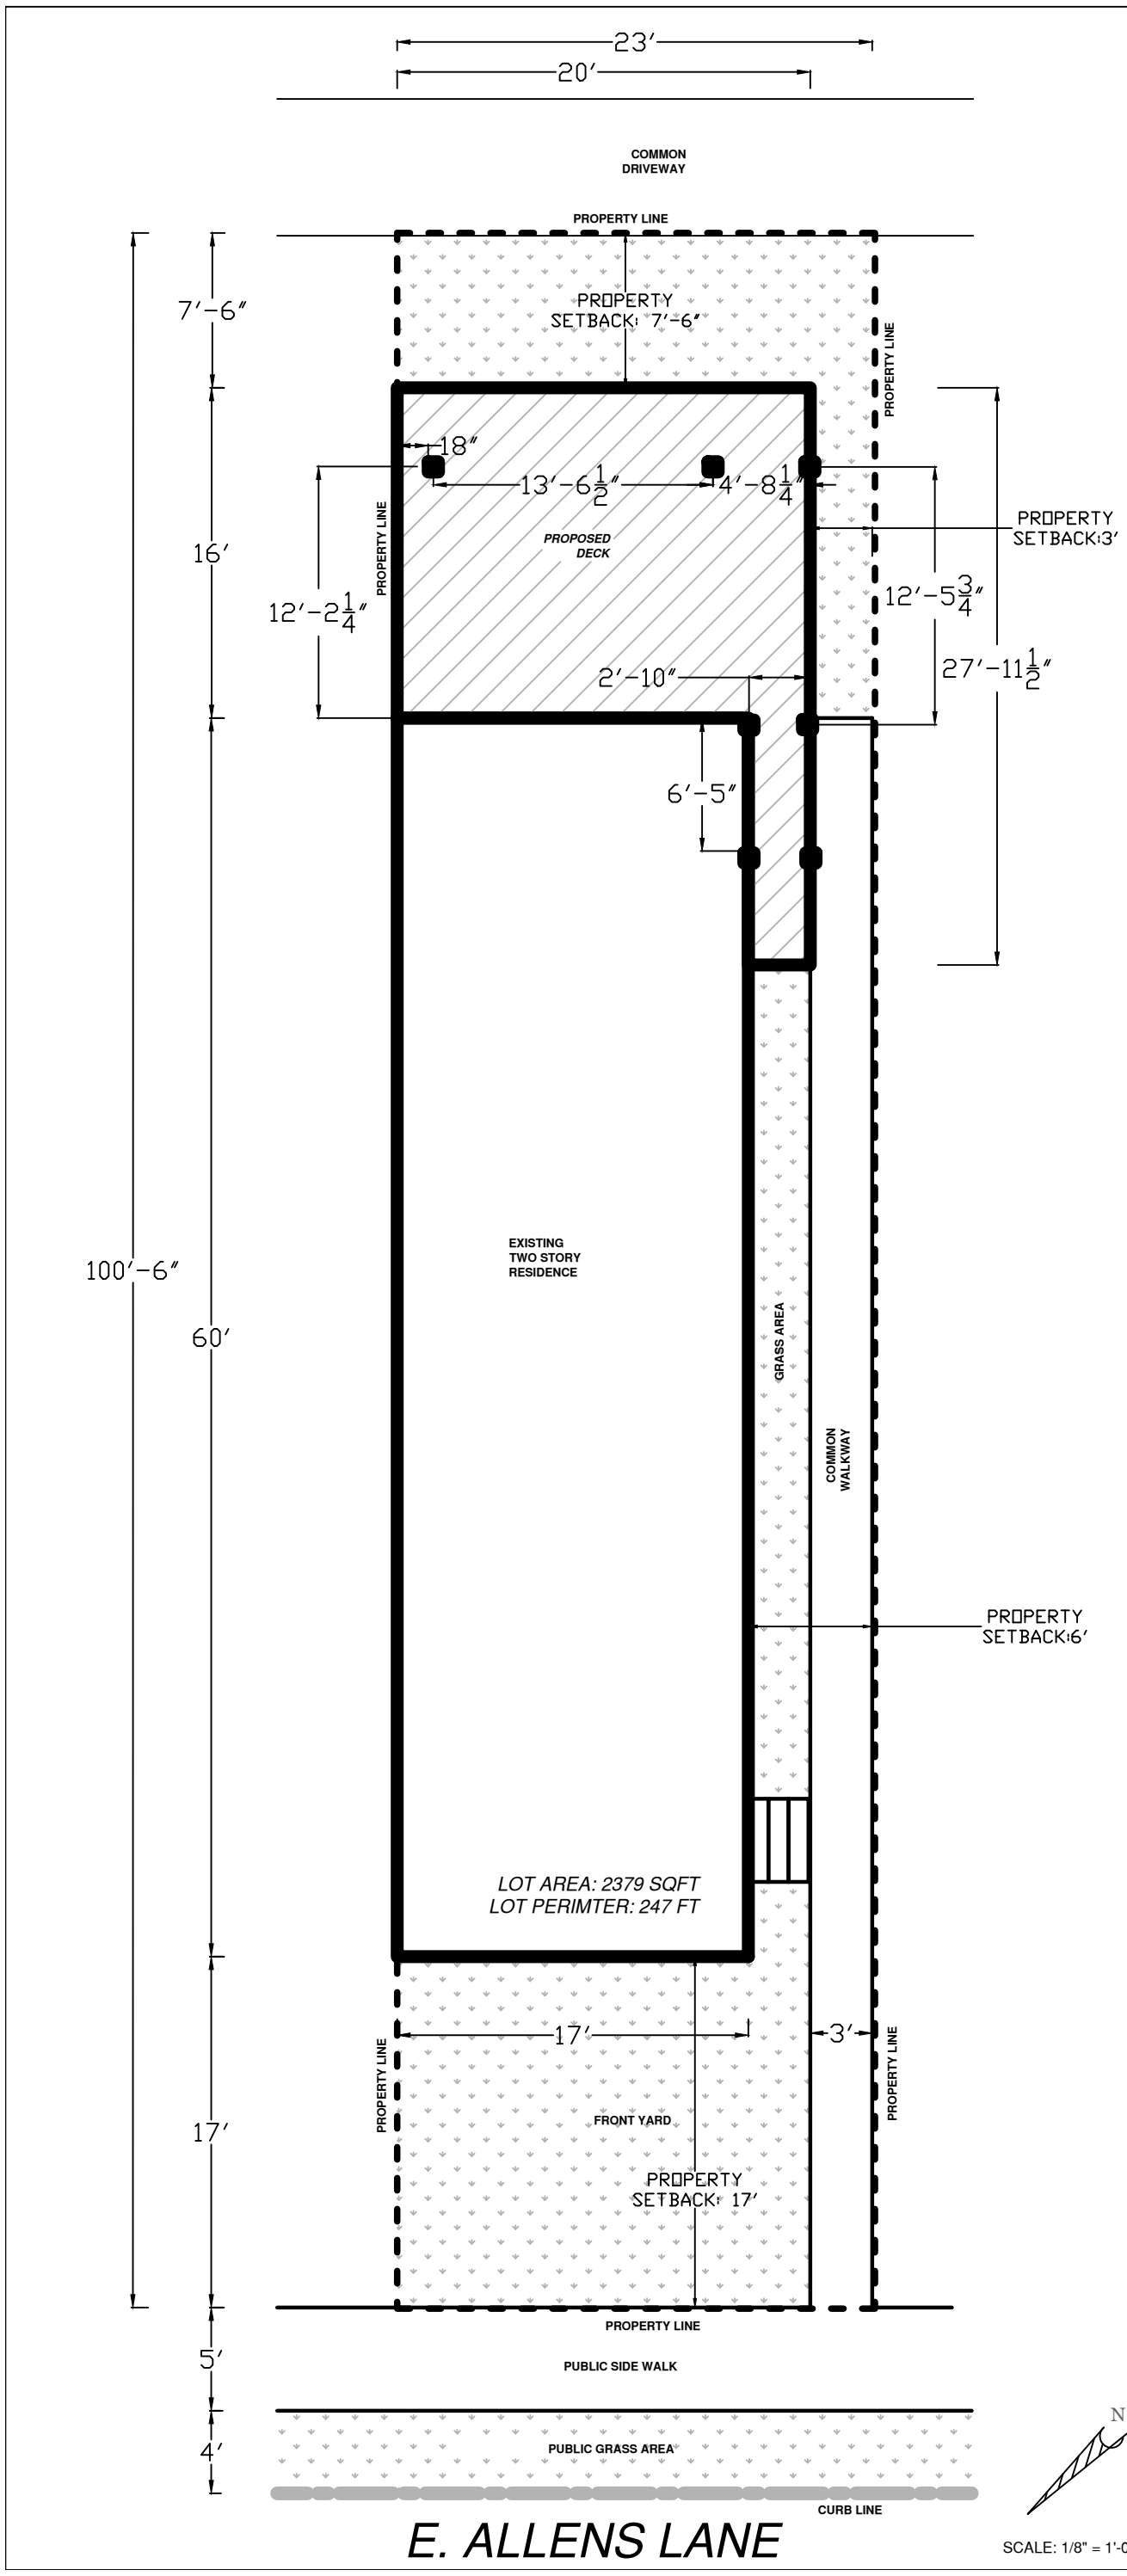

SCALE: 1/8" = 1'-0"

REV	ISSUED PURPOSE	DATE
1	FOR PERMIT	09/29/23
0	FOR PERMIT	07/29/23

COMPANY:
DUNNCORP DESIGN BUILD
AMBLER PA, 19002
PHONE: 484.844.2218
EMAIL: DUNNCORP@GMAIL.COM

PROJECT TITLE:
DECK INSTALLATION

LOCATION:
308 E. ALLENS LN
PHILADELPHIA, PA 19119

DWG TITLE:
SITE PLAN

ISSUED FOR:
PERMIT

DATE: 07/29/2023

SHEET NO.: **S-1**

SCALE: VARIES

SHEET TOTAL: 1 OF 1

DRAWN BY: STV